

PA/02144/26 60c Valid WARREN MANSUETO 03/11/2026

NOTES:


- ALL DIMENSIONS ARE IN METERS

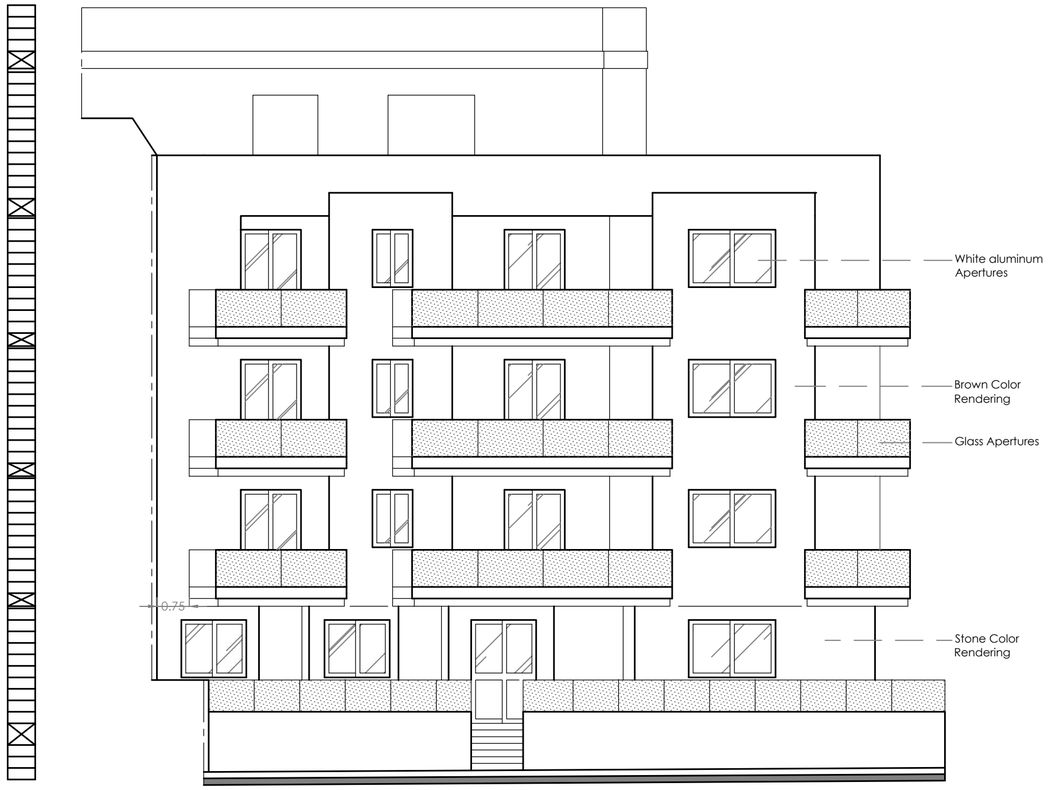


Proposed Elevation A
Scale 1:100

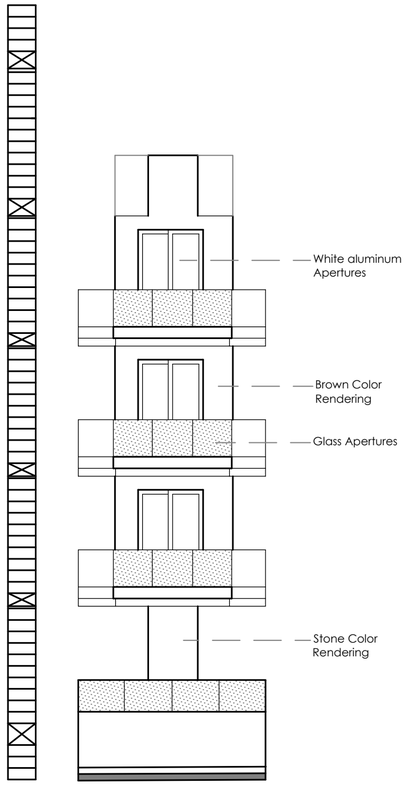

Proposed Elevation B
Scale 1:100

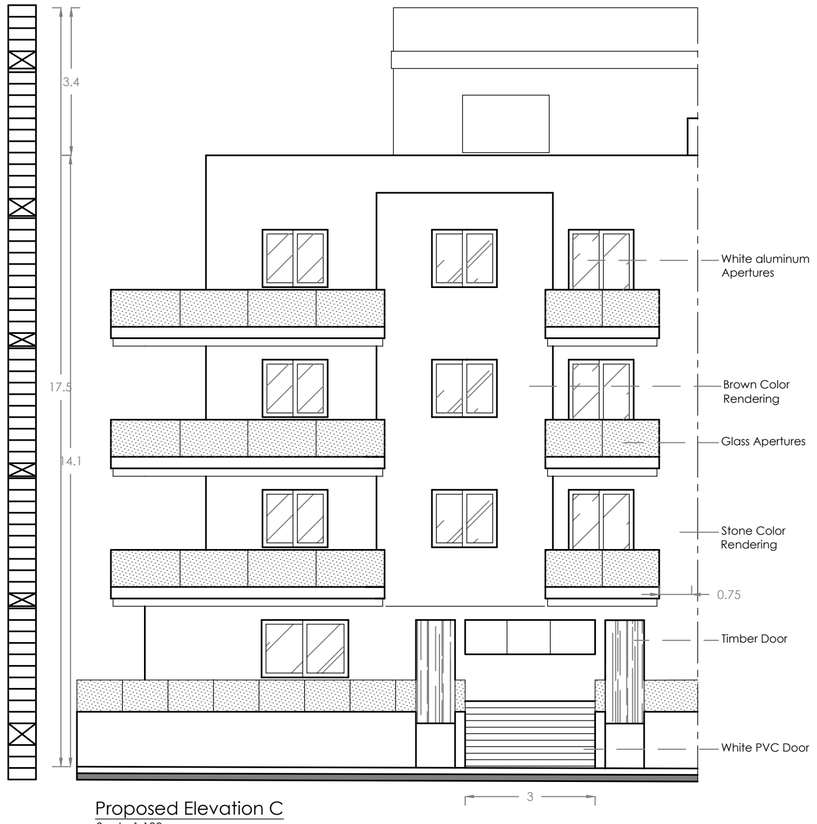


Proposed Elevation C
Scale 1:100

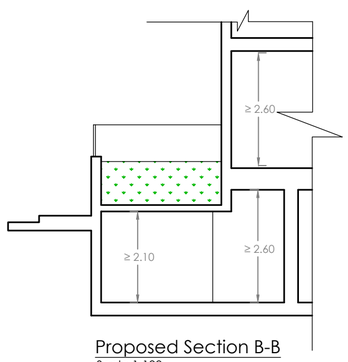

Proposed Section B-B
Scale 1:100

Scale 1:100

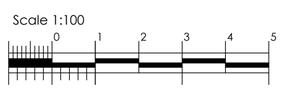

PERIT RODERICK CAMILLERI
B.E. & A. (Hons), A.& C. E.
Structural, Architectural & Interior Design

103, Triq S. Piju V,
Rabat,
RBT 2251.


Tel: 21456921
Mobile: 79891052
Email: rodcamilleri@gmail.com

SIGNATURE	
PROJECT	Demolition of existing dwelling, excavation, construction of basement garages, one maisonette and 6 apartments and a receded apartment
DRAWING TITLE	Proposed Elevations and Section
CLIENT	Warren Mansueto
LOCATION	32 Narcis, Triq il-Qarcilla c.w. Triq Brighella, B'Kara
SCALE	1:100
FILE NO.	12225
DRAWN	R.C
DATE	31.10.26
DRAWING NO.	03


PA/02144/26 60b Valid WARREN MANSUETO 03/11/2026

NOTES:


- ALL DIMENSIONS ARE IN METERS

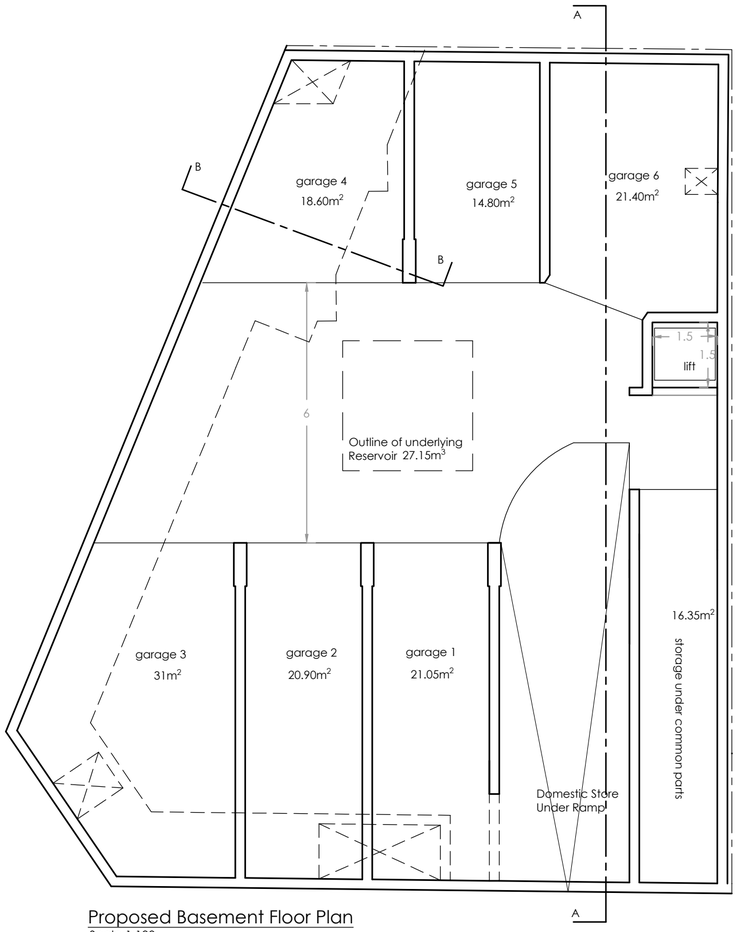

Proposed Basement Floor Plan
Scale 1:100

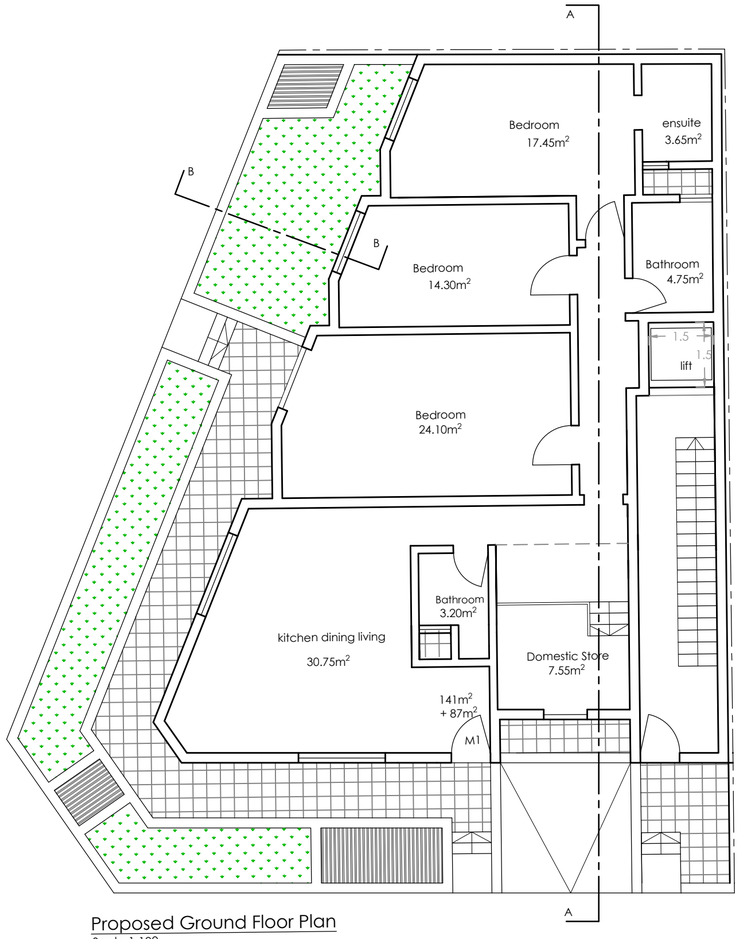


Proposed Ground Floor Plan
Scale 1:100

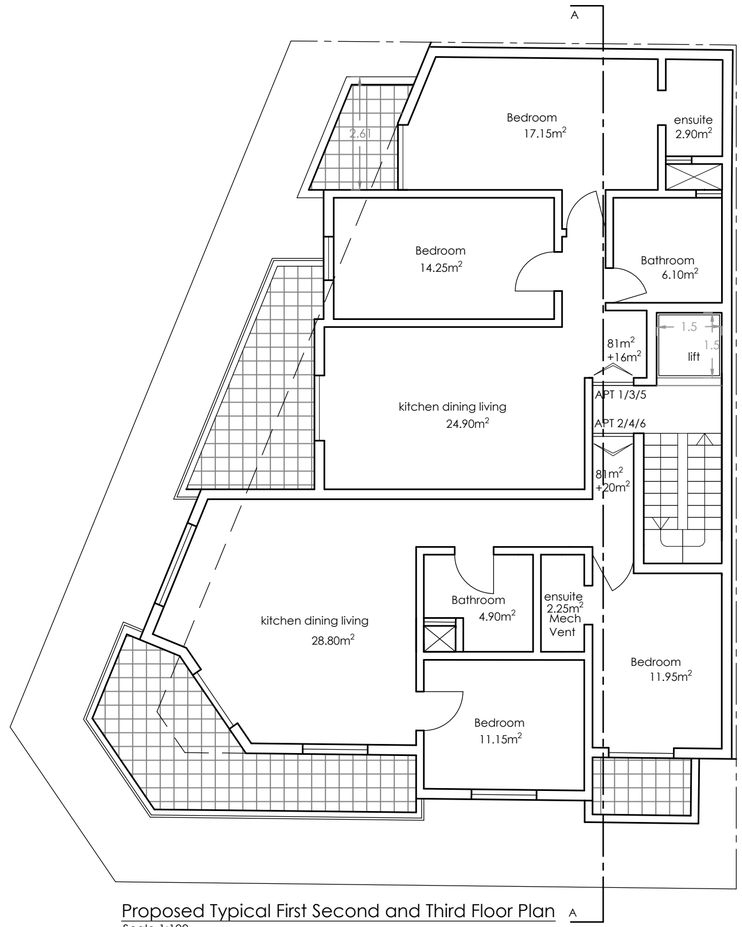

Proposed Typical First Second and Third Floor Plan
Scale 1:100

The reservoir comply with Technical Document F Part 1/2 : Dwellings/non dwellings - Minimum Energy Performance and Building Envelope Requirements May 2023
Roof area 60.35m2 45% = 27.15m³

Scale 1:100

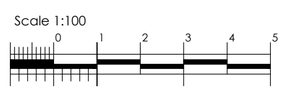


PERIT RODERICK CAMILLERI
B.E. & A. (Hons), A.& C. E.
Structural, Architectural & Interior Design
103, Triq S. Pilju V.,
Rabat.
RBT 2251.
Tel: 21456921
Mobile: 79891052
Email: rodcamilleri@gmail.com

SIGNATURE	
PROJECT	Demolition of existing dwelling, excavation, construction of basement garages, one maisonette and 6 apartments and a receded apartment
DRAWING TITLE	Proposed Floor Plans
CLIENT Warren Mansueto	**LOCATION** 32 Narcis, Triq il-Qarcilla c.w. Triq Brighella, B'Kara
SCALE 1:100	**FILE NO.** 12225
DRAWN R.C	**DATE** 31.10.26
	DRAWING NO. 01


PA/03144/26 - 7b - Valid - WARREN MANSUETO - 03/11/2026

NOTES:

- ALL DIMENSIONS ARE IN METERS

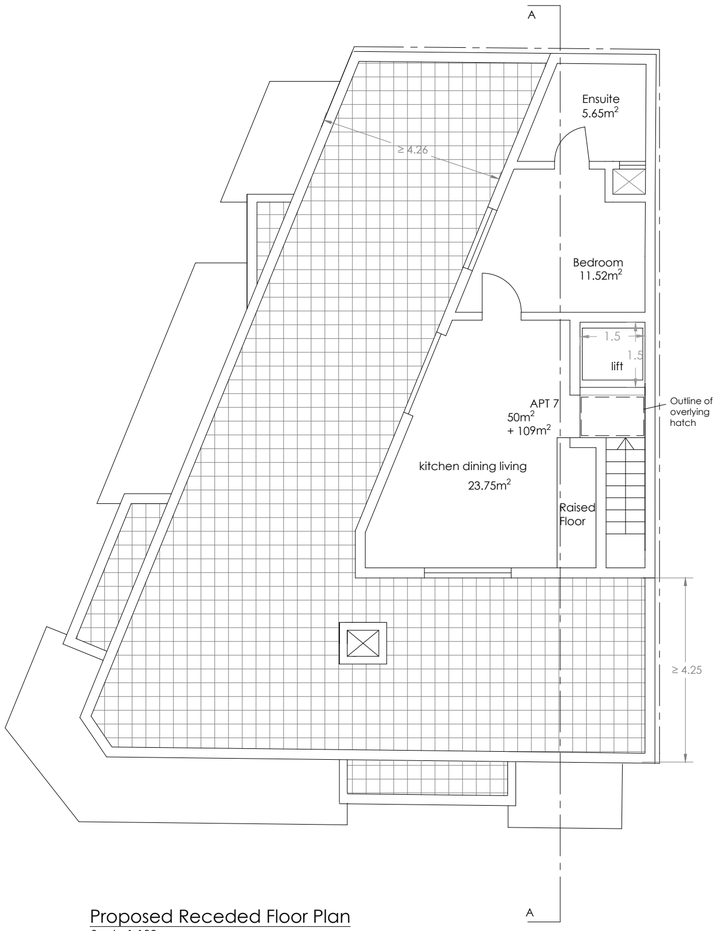

Proposed Receded Floor Plan
Scale 1:100

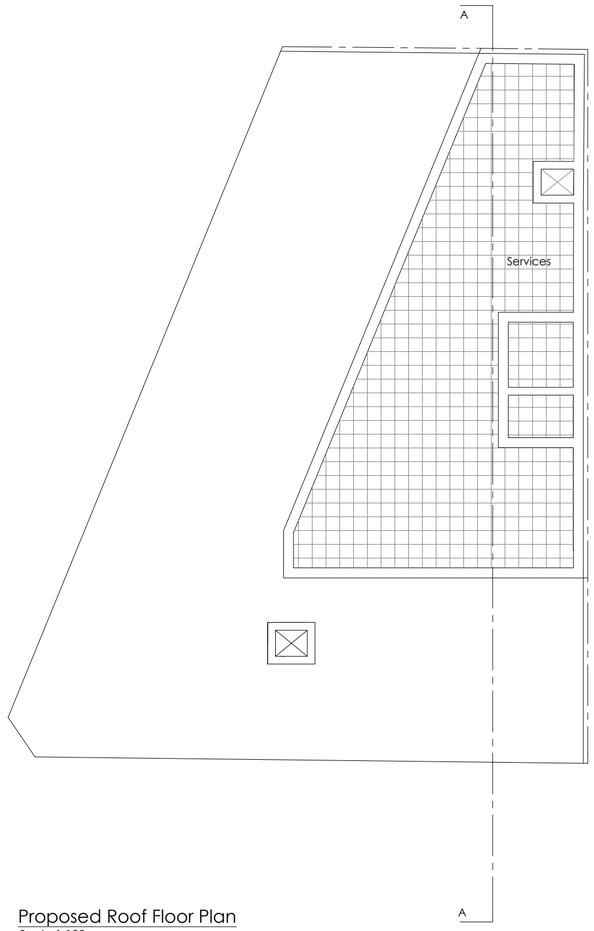

Proposed Roof Floor Plan
Scale 1:100

Scale 1:100
0 1 2 3 4 5

PERIT RODERICK CAMILLERI
B.E. & A. (Hons), A.& C. E.
Structural, Architectural & Interior Design
103, Triq S. Pju V.,
Rabat,
RBT 2251.
Tel: 21456921
Mobile: 79891052
Email: rodcamilleri@gmail.com

SIGNATURE	
PROJECT	Demolition of existing dwelling, excavation, construction of basement garages, one maisonette and 6 apartments and a receded apartment
DRAWING TITLE	Proposed Receded and Roof Floor Plans
CLIENT Warren Mansueto	**LOCATION** 32 Narcis, Triq il-Qarcilla c.w. Triq Brighella, B'Kara
SCALE 1:100	**FILE NO.** 12225
DRAWN R.C	**DATE** 09.03.26
DRAWING NO. 02	